C.L.S.R. No. 6 9 5 3 6

A Copy of this plan is deposited in the Land Registry Office at Lindsay under no. 130704.

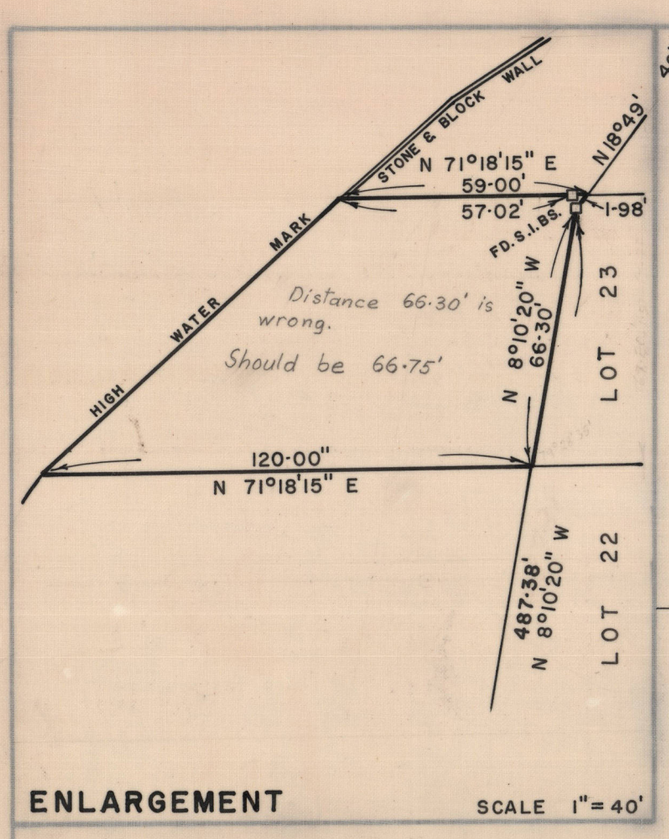

ENLARGEMENT SCALE 1"=40'

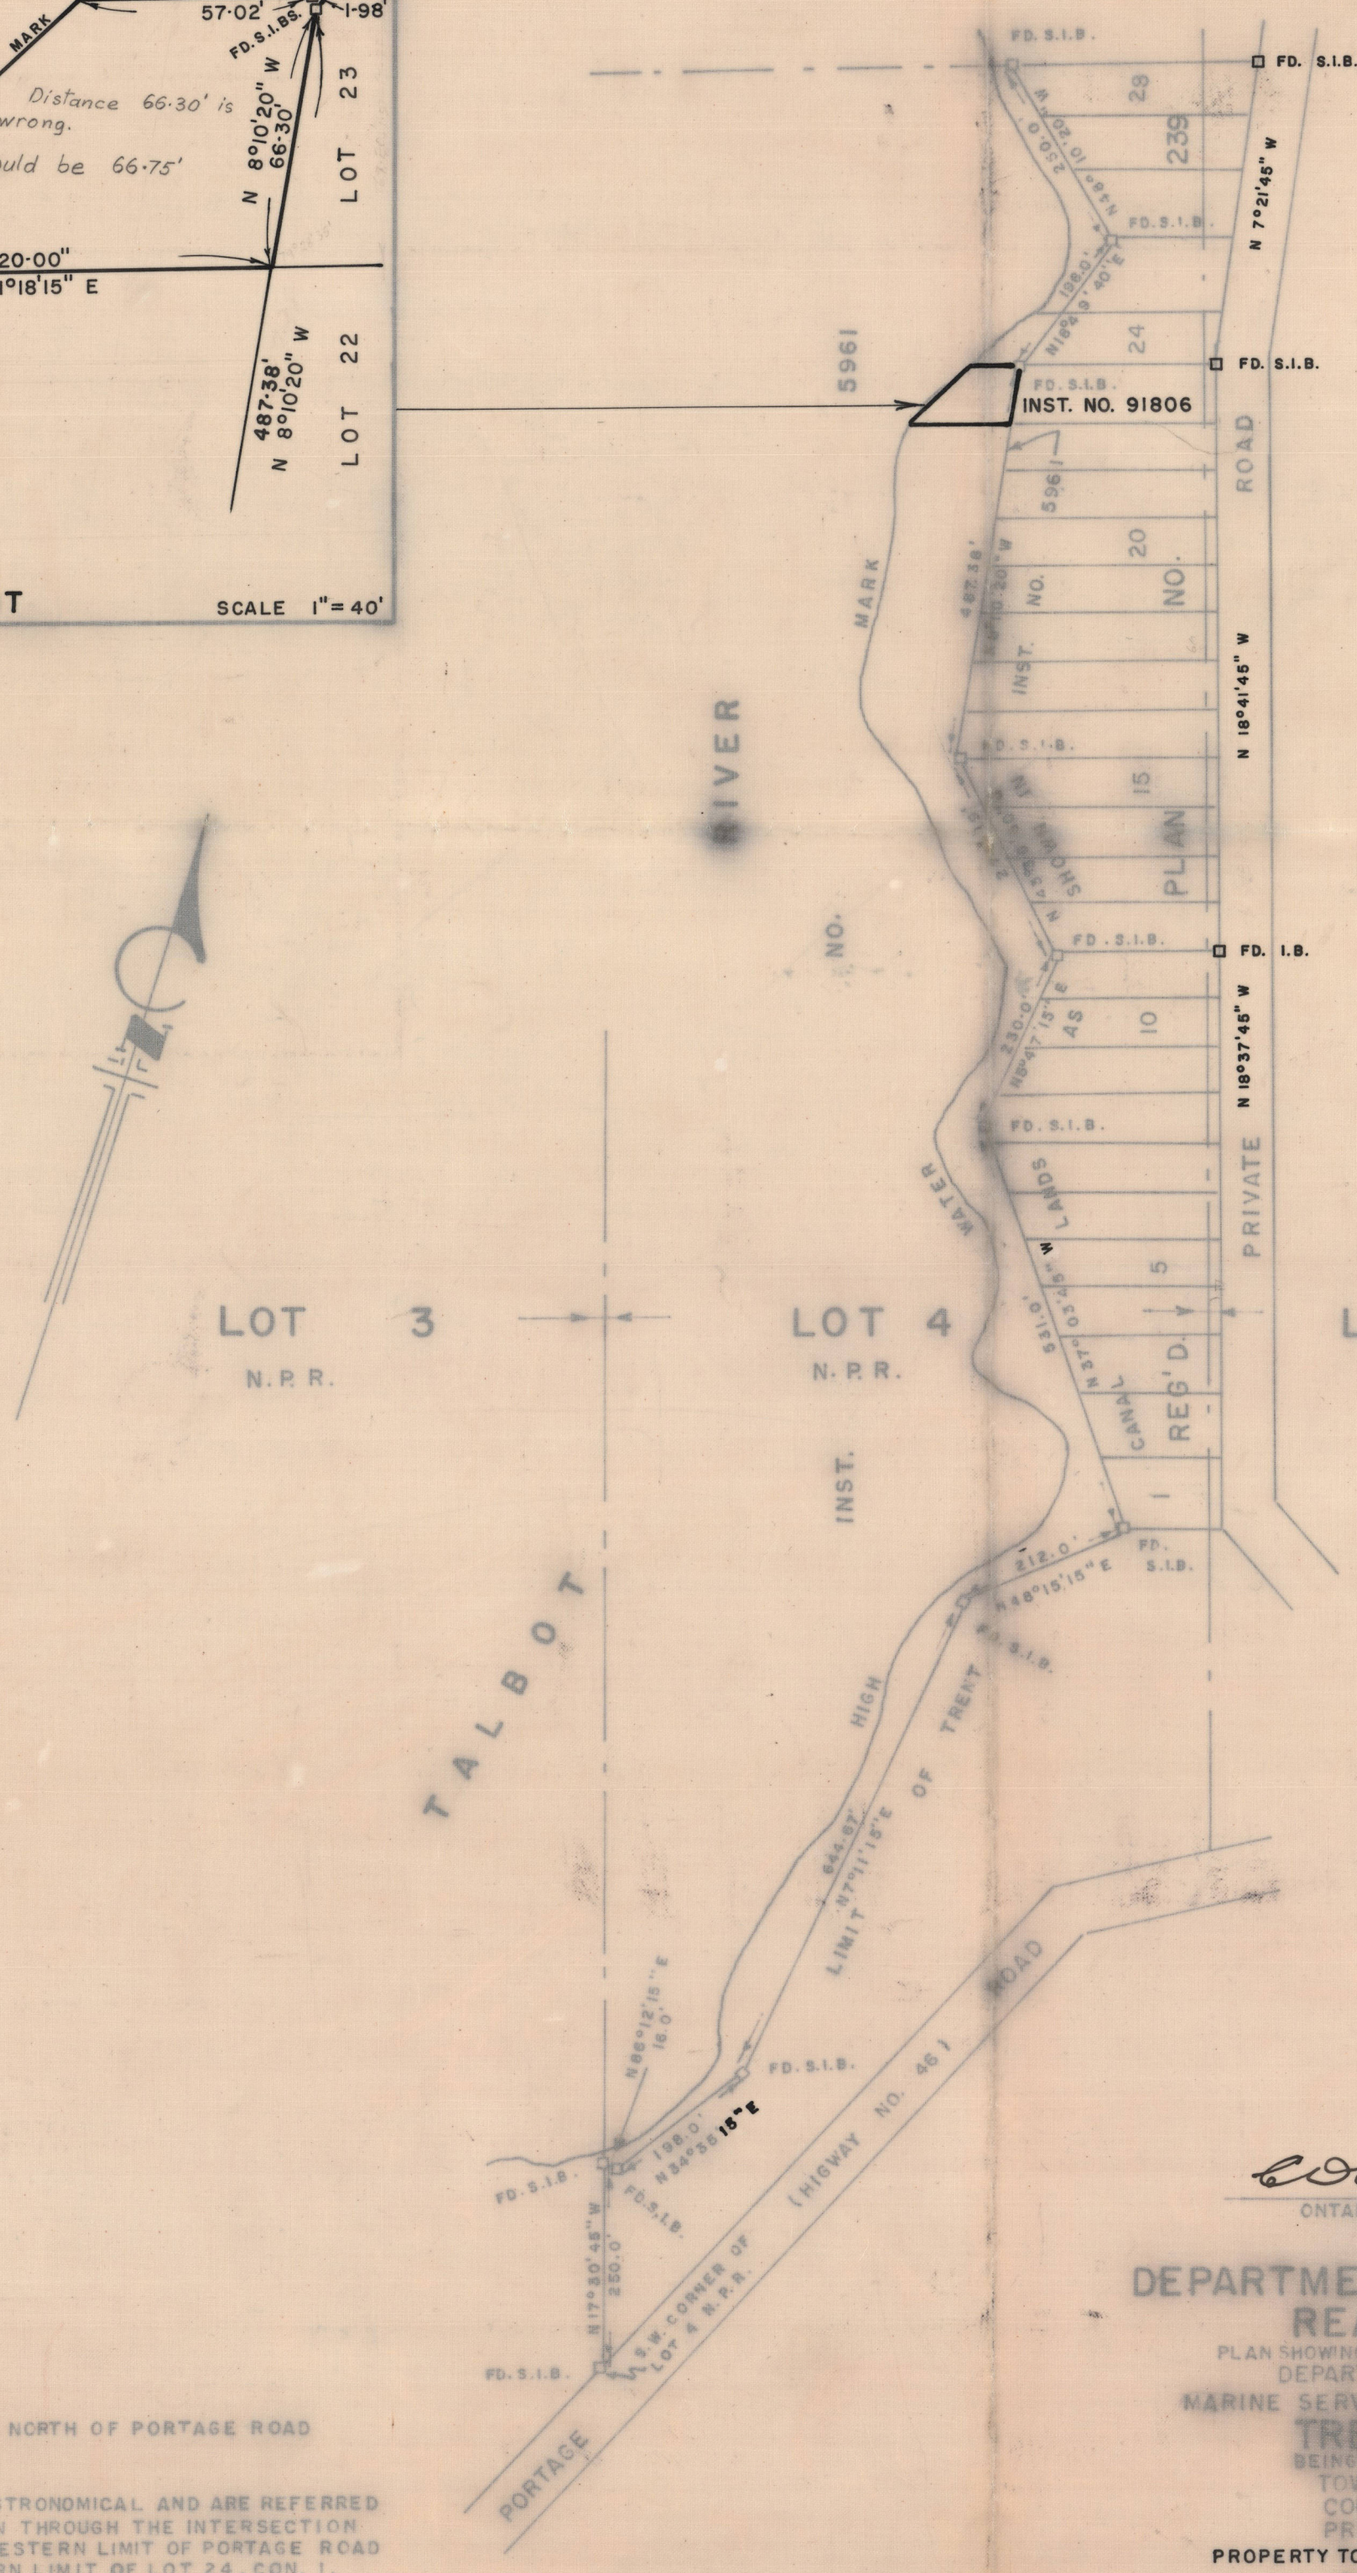

N.P.R. DENOTES NORTH OF PORTAGE ROAD

BEARINGS ARE ASTRONOMICAL AND ARE REFERRED TO THE MERIDIAN THROUGH THE INTERSECTION OF THE NORTHWESTERN LIMIT OF PORTAGE ROAD AND THE WESTERN LIMIT OF LOT 24, CON. 1, TOWNSHIP OF ELDON.

CANADA LANDS SURVEYS RECORDS
6 9 5 3 6
DEC 8 1977

C. D. Copeland
ONTARIO LAND SURVEYOR

DEPARTMENT OF TRANSPORT
REAL ESTATE
PLAN SHOWING PROPERTY TO BE PATENTED BY
DEPARTMENT OF TRANSPORT
MARINE SERVICES — CANAL DIVISION
TRENT CANAL
BEING PART OF LOT 4, N.P.R.
TOWNSHIP OF ELDON
COUNTY OF VICTORIA
PROVINCE OF ONTARIO

PROPERTY TO BE PATENTED TO IRJA WUORISTO
SHOWN EDGED BROWN

AREA = 0·138 AC.
TORONTO, MARCH 11, 1969

T2625

SCALE 1" = 200'

7167115 V.M.

C.L.S.R. No. 6 9 5 3 6