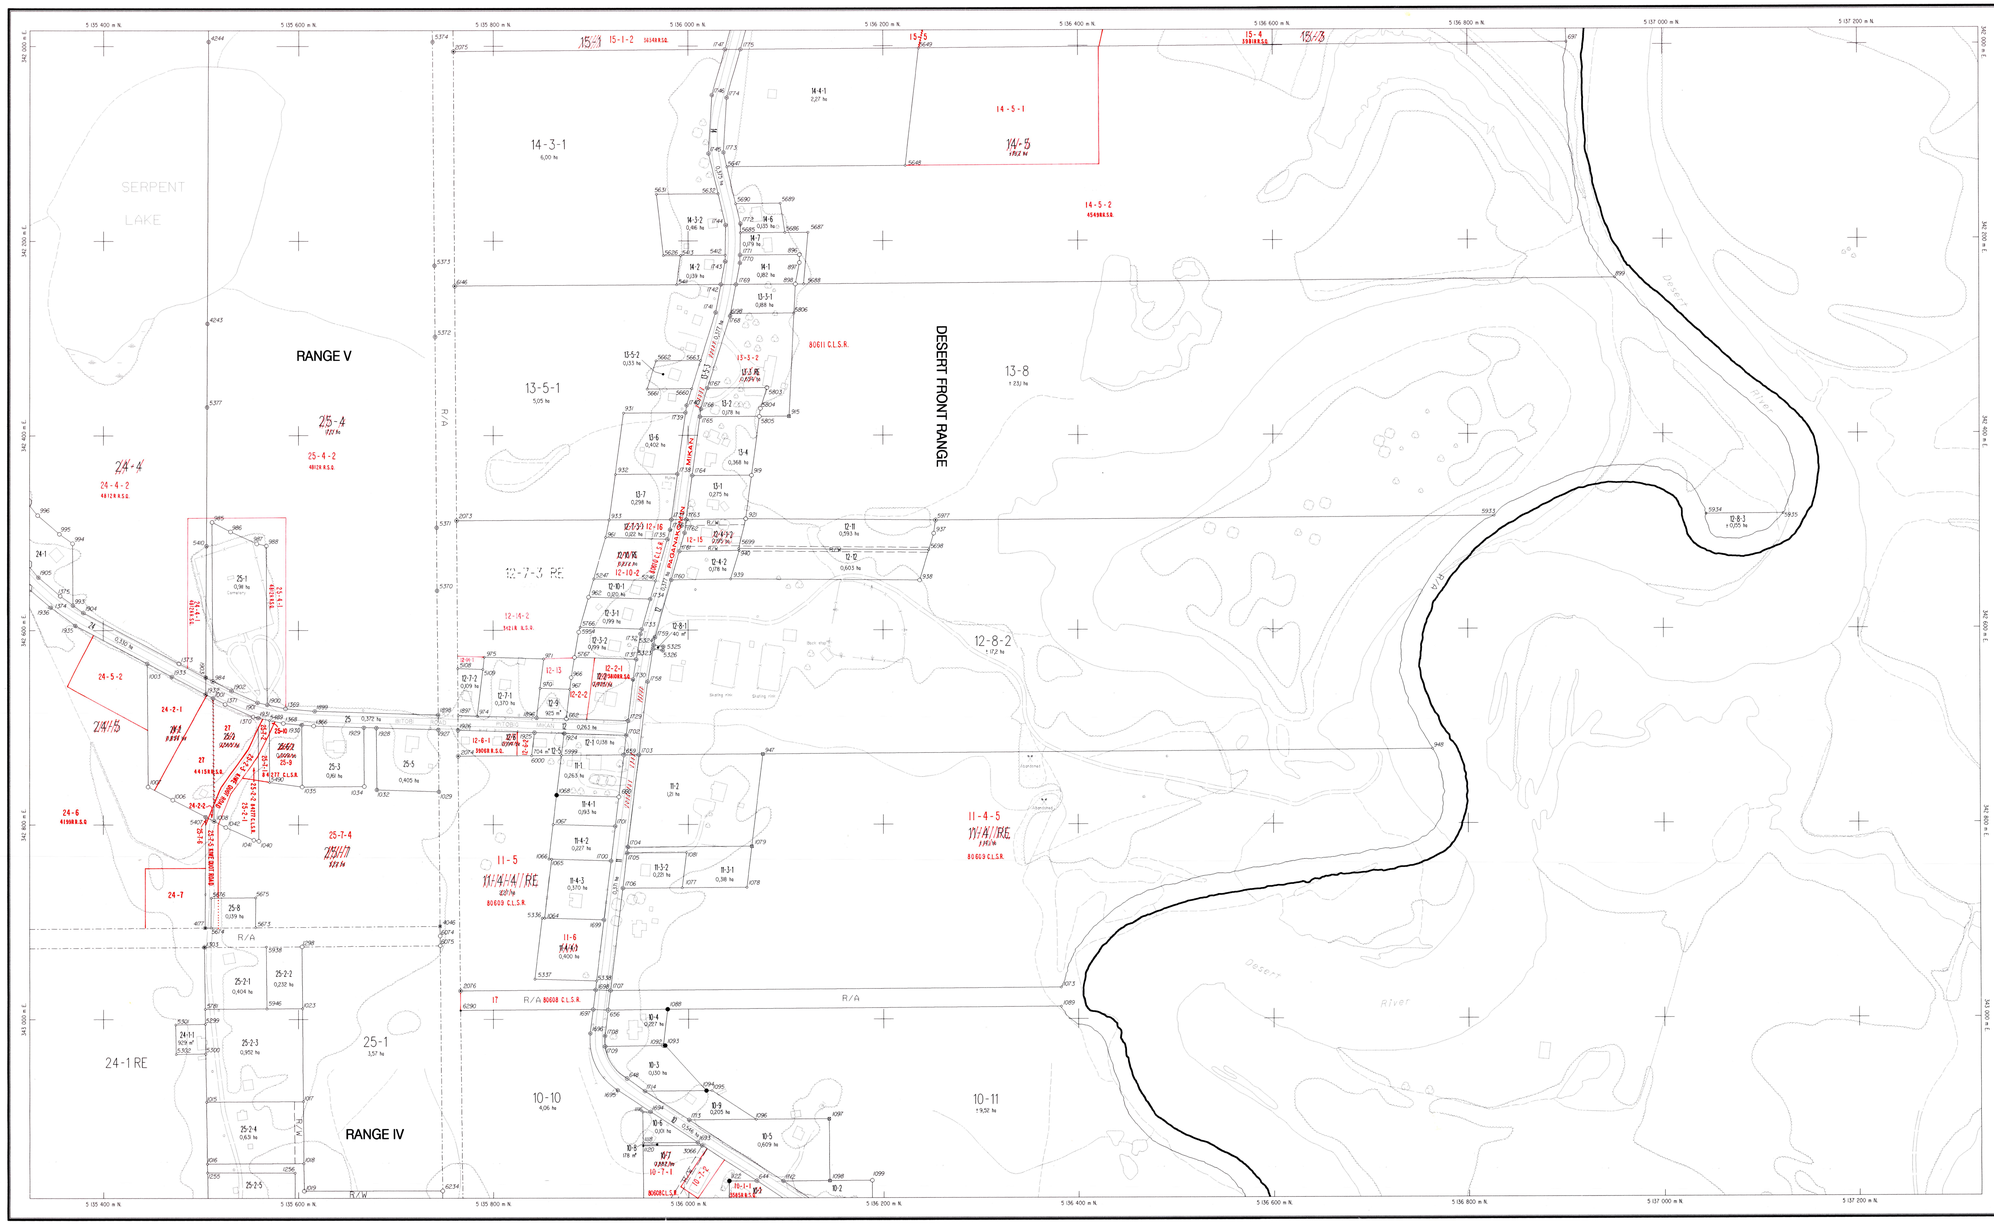

Natural Resources Canada — Ressources Naturelles Canada

KITIGAN ZIBI INDIAN RESERVE

PLAN REPRESENTING SURVEYS OF LOTS AND SUBDIVISIONS

TOWNSHIP OF MANIWAKI

PROVINCE OF QUEBEC

SCALE : 1 : 2 000

100 0 100 200 Metres

KEY PLAN

SCALE : 1 : 250 000

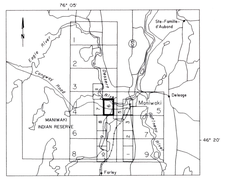

NATIONAL TOPOGRAPHIC SHEETS : 31 J 5 and 31 K 8

LEGEND

Reserve boundary
Natural reserve boundary
Right of way
Block or range limits
Lot line
G.L.S. post
G.L.S. post in concrete
Iron bar
Iron bar in concrete
Iron rod
Iron rod in concrete
C.L.S. standard post
C.L.S. standard post in concrete
C.L.S. "77" post
C.L.S. "69" and "79" posts
Old pattern iron post
Aluminum terminus post
Aluminum terminus post in concrete
Iron pipe post
Survey post "moraine"
Wooden hub
Unmonumented corner

NOTES:

This plan has been prepared for THE DEPARTMENT OF INDIAN AND NORTHERN AFFAIRS CANADA.

The digital map is based on aerial photographs taken in 1993, roll A-34665, photos 1 to 176.

The purpose of this plan is to compile the official survey structure of the reserve shown on all C.L.S.R. and R.S.Q. plans recorded under sections 29 and 31 of the Canada lands surveys act at this date.

The limit shown along the rivers is defined from surveys of Rainbath in 1888 as shown on plan T 41 C.L.S.R. Survey Framework of Highway 105, Packnock, Bitobi and Congway roads is based on surveys in progress.

Modified Transverse Mercator Projection , zone 9, 76° 30' west as C.M.

This document is for consultation purposes only and should not be used for defining boundaries.

Available from the department of Natural Resources Canada, Quebec Regional Surveyor's office.

Updated: .....

Last R.S.Q. Compiled: .....

R.S.Q. 3023